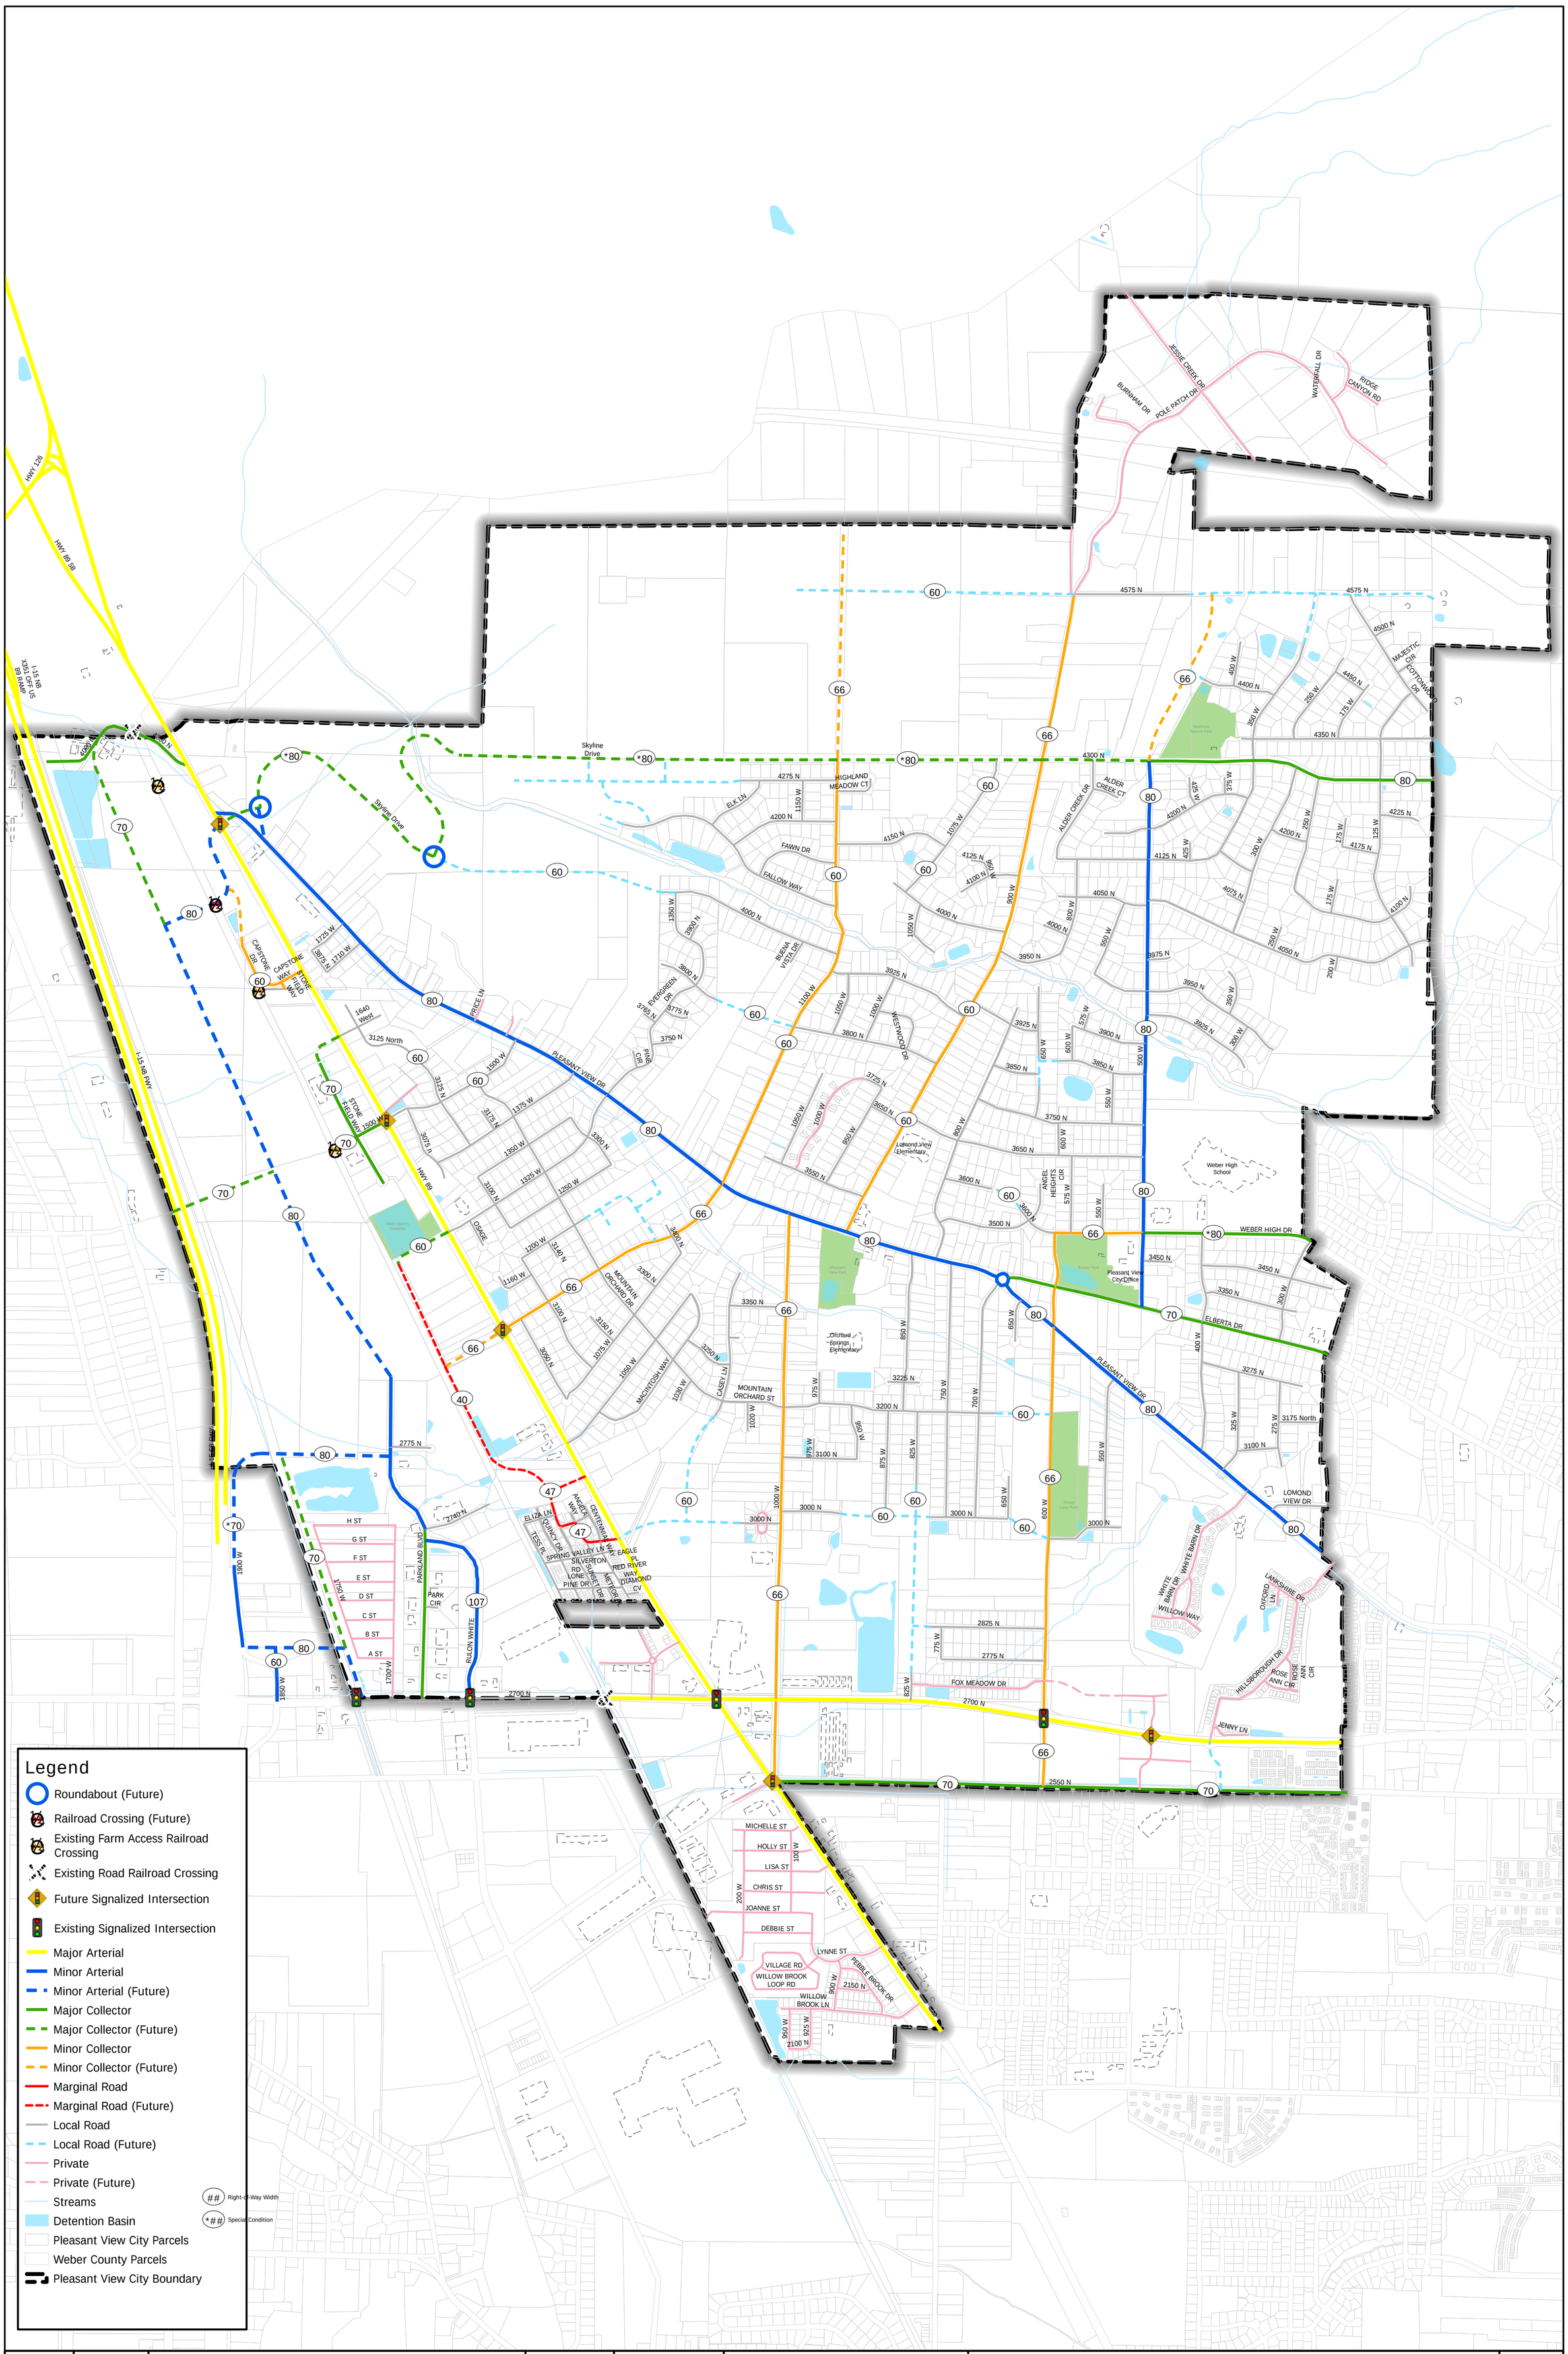

NOTES:
Also referred to as the Major Streets Plan in the Pleasant View City Municipal Code

Parcel lines shown are approximate.

Street Alignments shown are conceptual and may not represent final design.

SCALE: 0 400 800 Feet

ADOPTED: 01/09/2024

DESIGNED JTS
DRAWN JTS
CHECKED DQS

JONES & ASSOCIATES
CONSULTING ENGINEERS
6080 Fashion Point Dr.
South Ogden, Utah 84403 (801) 476-9767

PLEASANT VIEW CITY CORPORATION
GENERAL PLAN

MASTER STREET PLAN

JA